METRIC

DIMENSIONS ARE IN METRES
AND/OR MILLIMETRES
UNLESS OTHERWISE SHOWN

Hatch Mott MacDonald | amec

PLATE No
DRAWING No
CONT No 2010–2001
GWP No 2109–05–00

NEW CONSTRUCTION

EARTH STOCKPILE
DOANE ROAD/HIGHWAY 404 INTERCHANGE

SHEET 2

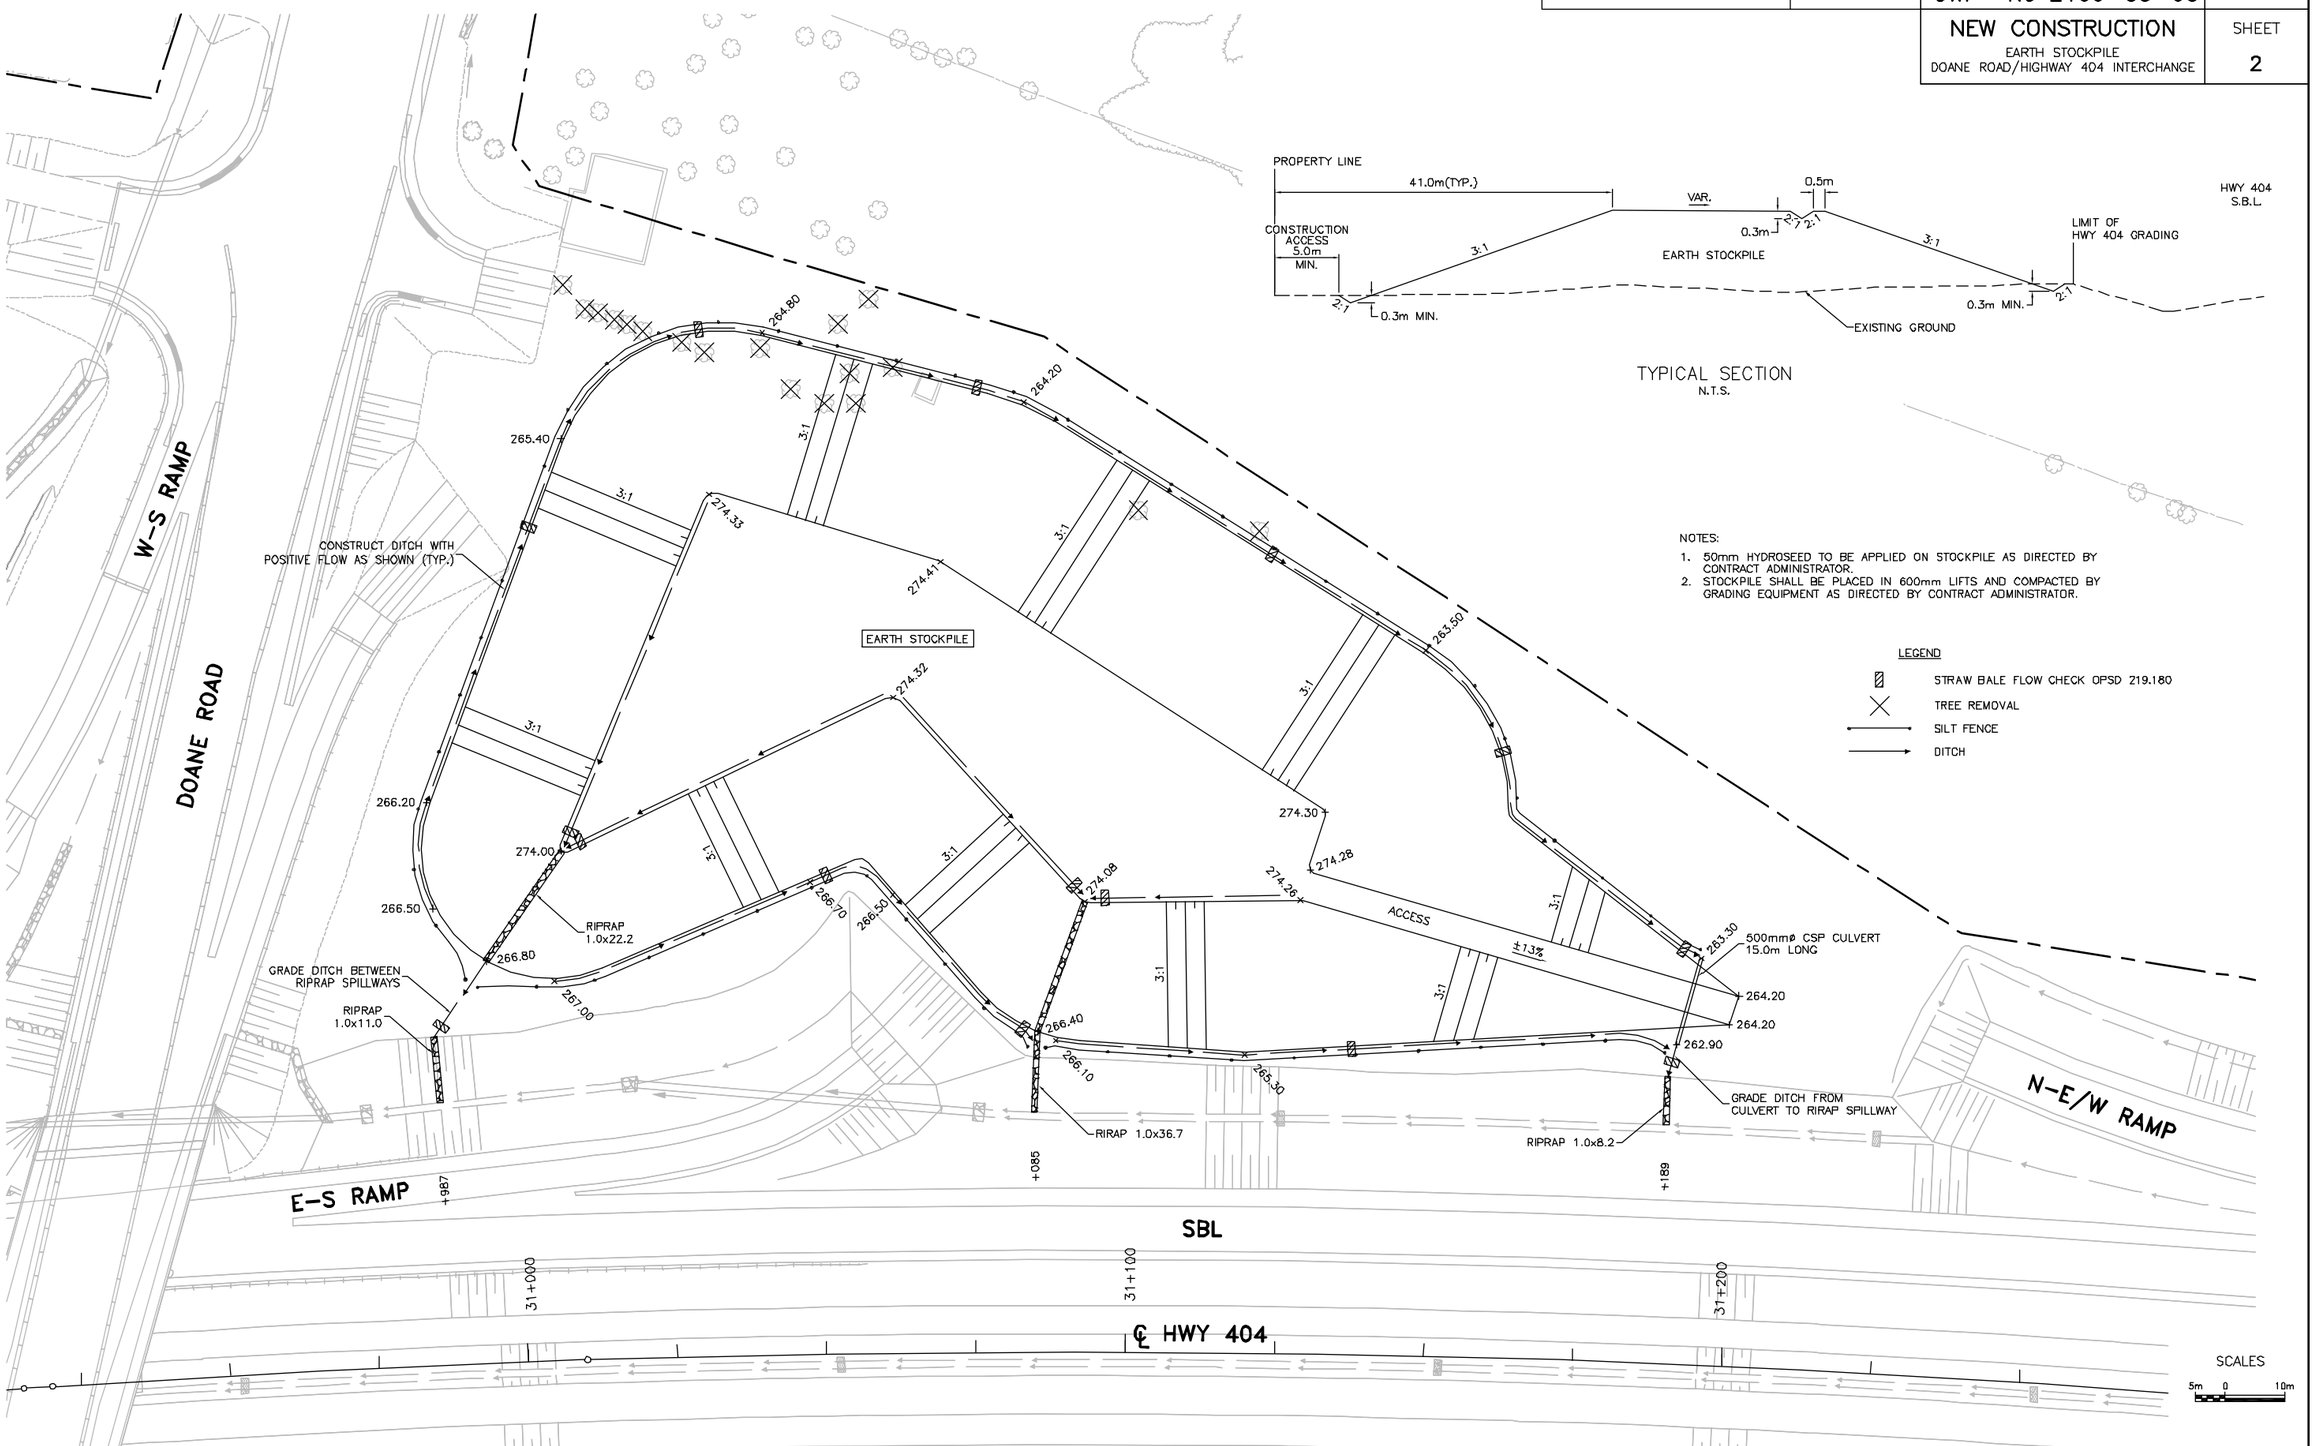

NOTES:

1. 50mm HYDROSEED TO BE APPLIED ON STOCKPILE AS DIRECTED BY CONTRACT ADMINISTRATOR.
2. STOCKPILE SHALL BE PLACED IN 600mm LIFTS AND COMPACTED BY GRADING EQUIPMENT AS DIRECTED BY CONTRACT ADMINISTRATOR.

LEGEND

- STRAW BALE FLOW CHECK OPSD 219.180
- TREE REMOVAL
- SILT FENCE
- DITCH

Hatch Mott MacDonald/Philips Engineering Ltd. PR-D-709 88-06

G:\Work\107144\Hwy\Dwg\Felix\Fill Locations\2013-02-22\Plan.dwg